STONE CREEK - ENCLAVE 1

LUNTI - CRAFTSMAN

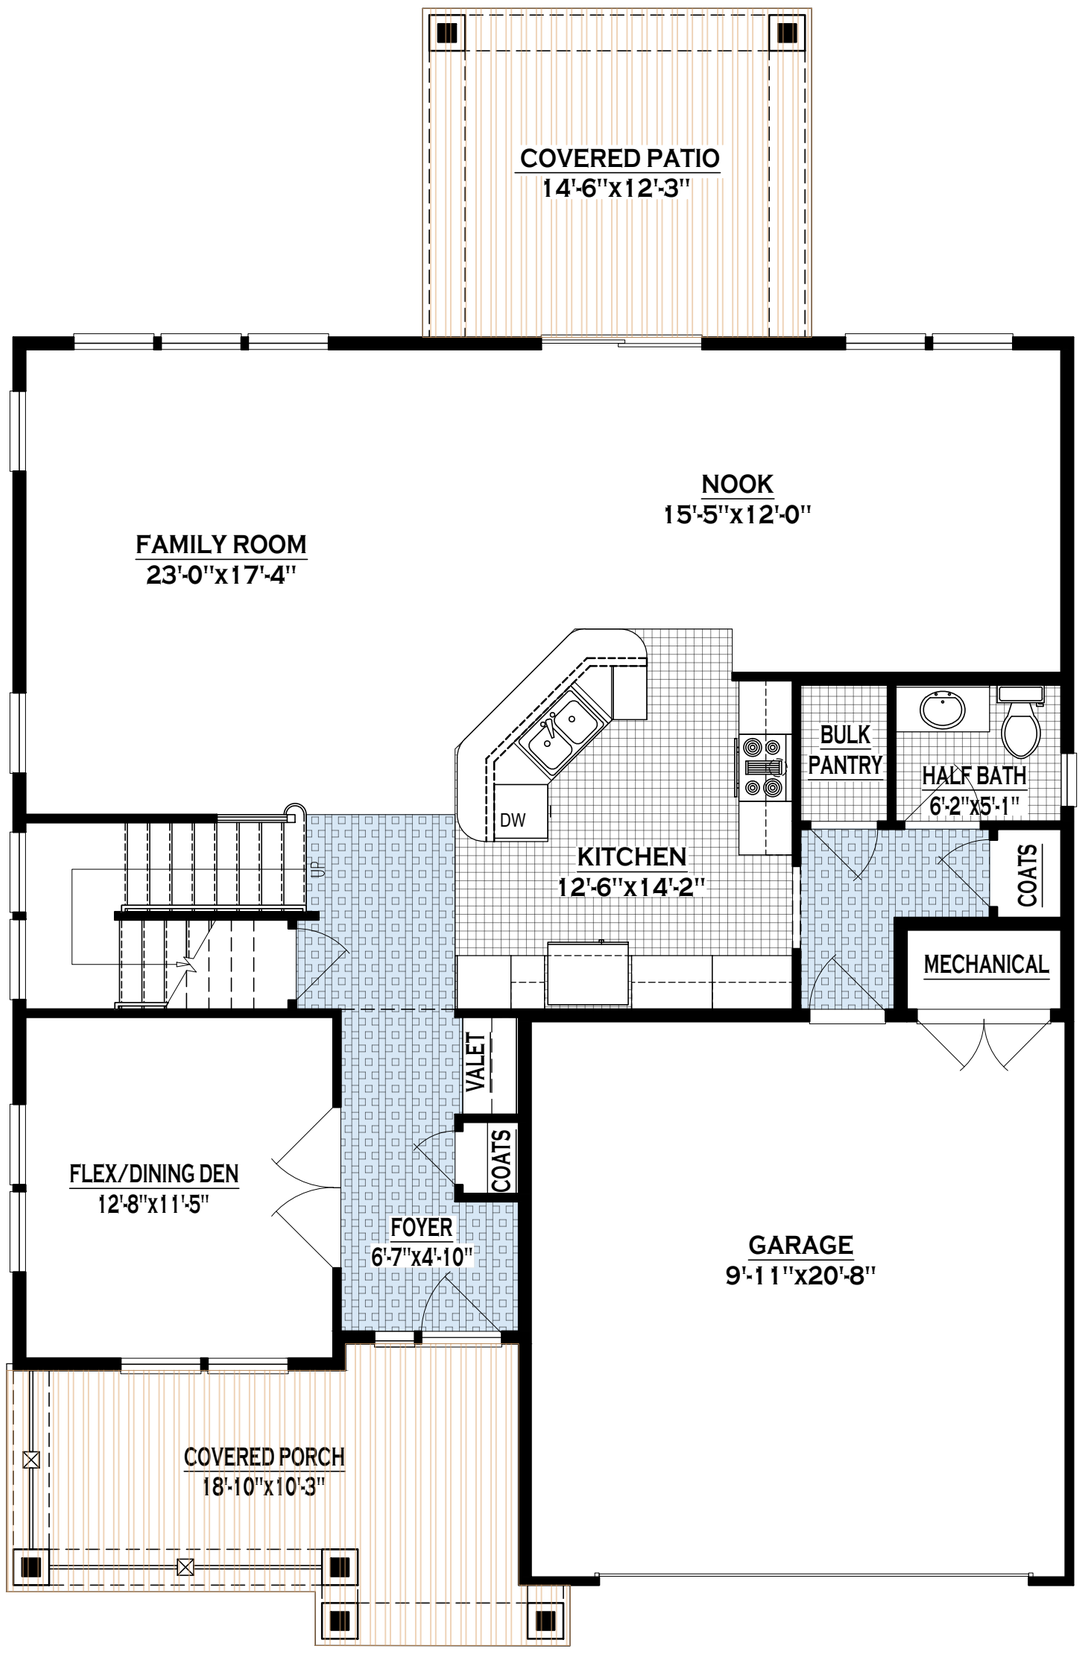

1ST. FLOOR PLAN

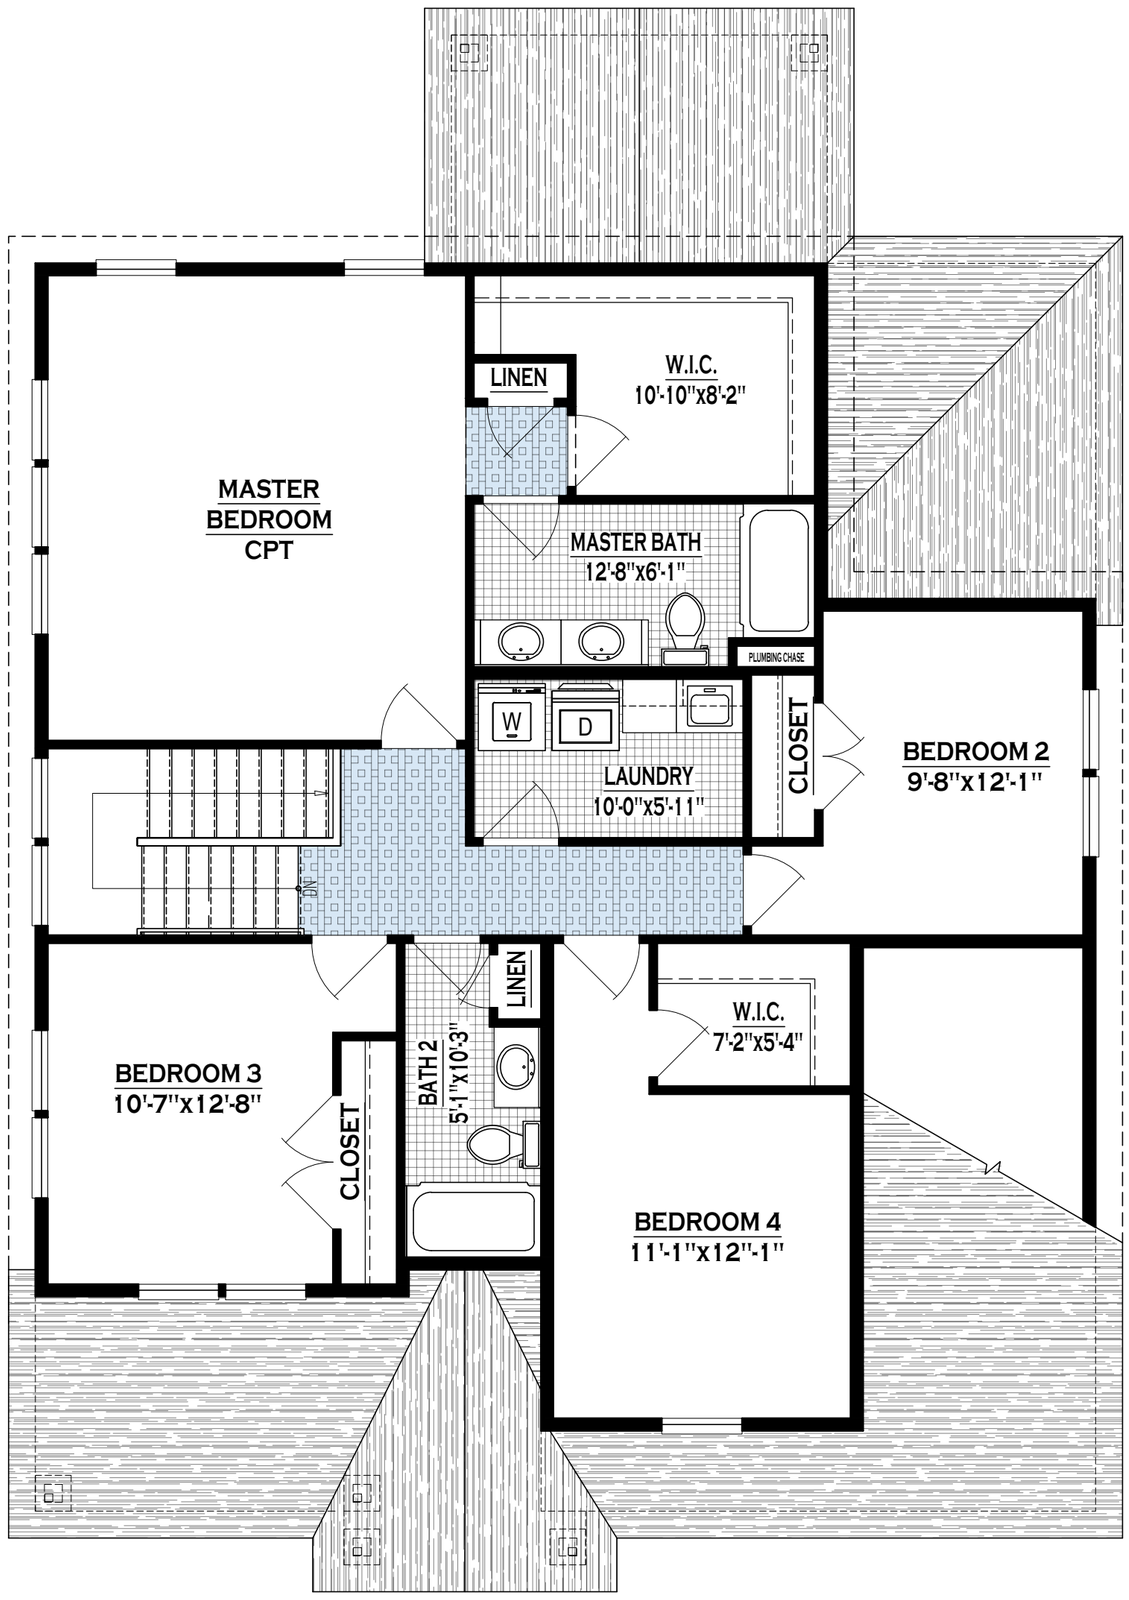

2ND. FLOOR PLAN

FRONT ELEVATION

THE ATKINS GROUP
2805 SOUTH BOULDER DR.
URBANA, IL 61802
(217) 693-5625